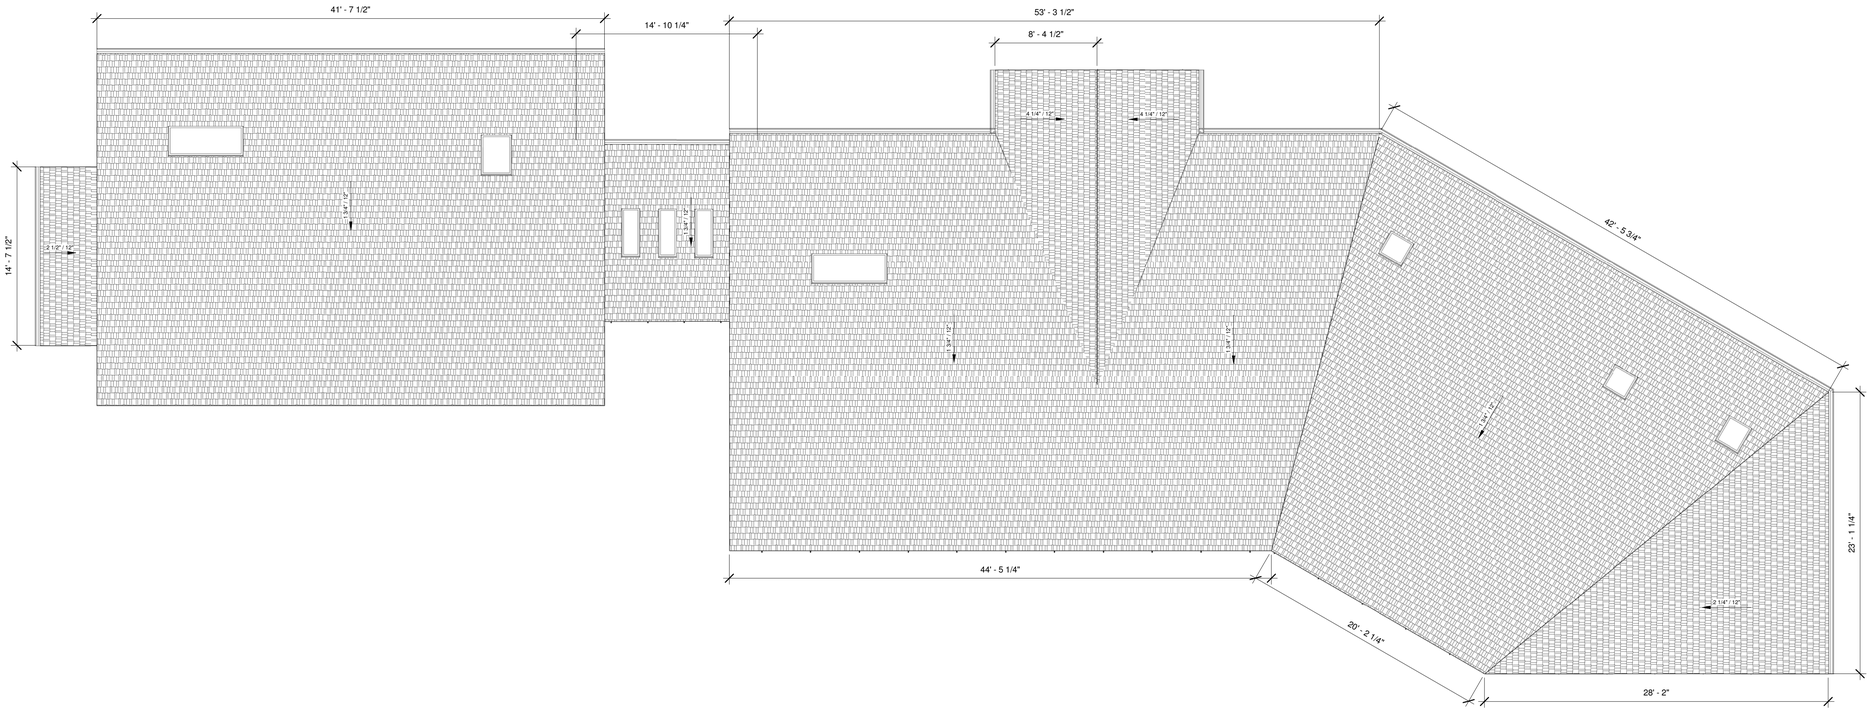

1 ROOF PLAN
3/16" = 1'-0"

N

THE
BETTER WORLD FOUNDATION

Bringing Resources To Those In Need

DESIGNED BY: Ian MacCoy

SHEET DATE: 3/30/2011 2:30:38 PM

PROJECT: LAKE HOUSE

SHEET NAME: ROOF PLAN

SCALE
3/16" = 1'-0"

SHEET
A5